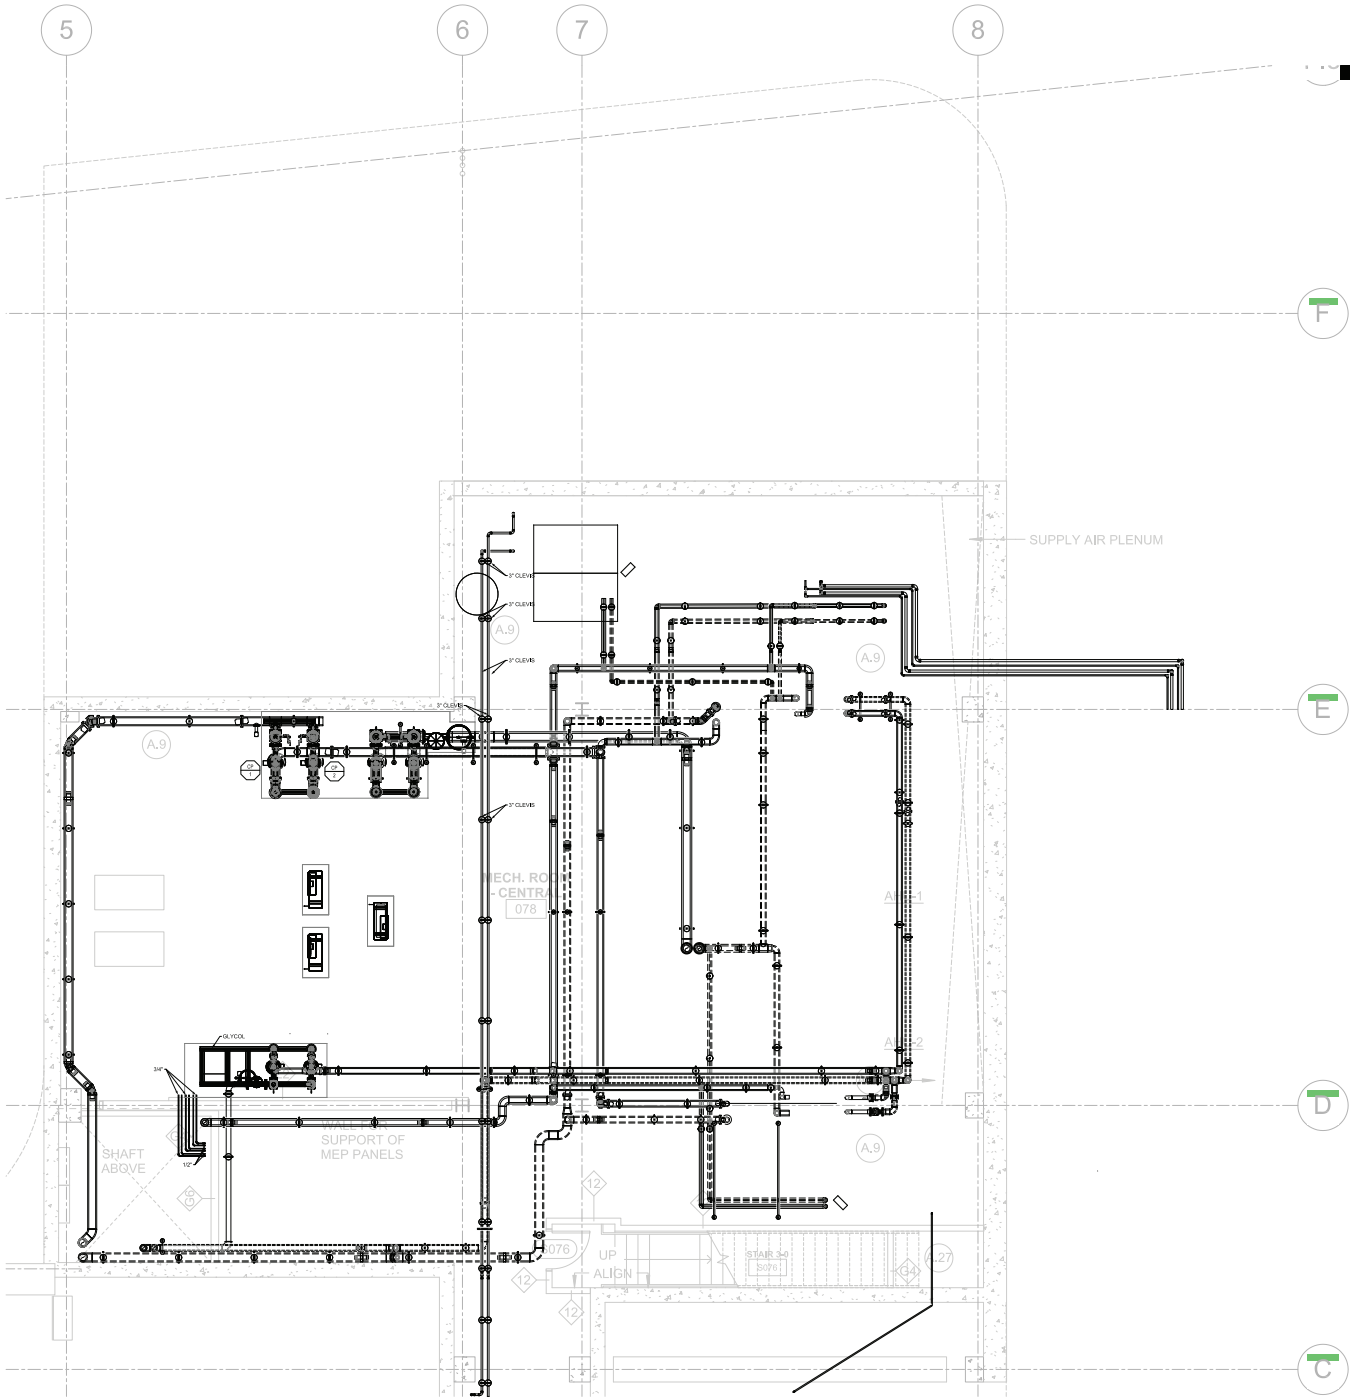

1 LEVEL 0 - PIPING PLAN
SCALE: 1/4"=1'-0"

RECORD DRAWINGS
DATE: 9/30/17 DRAWN BY: ZPL

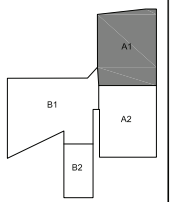

KEY PLAN

Mechanical
1818 Cleveland Blvd. • Granite City, IL 62040
www.iconmech.com

WEBSTER UNIVERSITY - ISB
WEBSTER GROVES, MISSOURI
ICON MECHANICAL CONTRACTORS AND ENGINEERS

NOT VALID FOR PERMITS UNLESS SEALED BY ENGINEER

Revision:
Issue Date
XX / XX / XX
Sheet Title
MP100A
Project Number
5768
Sheet Number
1 of 1

DATE: 10/2/2017 FILE PATH: K:\Projects\Revit\CAD\2016_JOBS\5768 - Webster BB\Sheets\MP100A LEVEL 0 - HVAC PLAN.dwg
PLOTTED BY: Curtis Lum