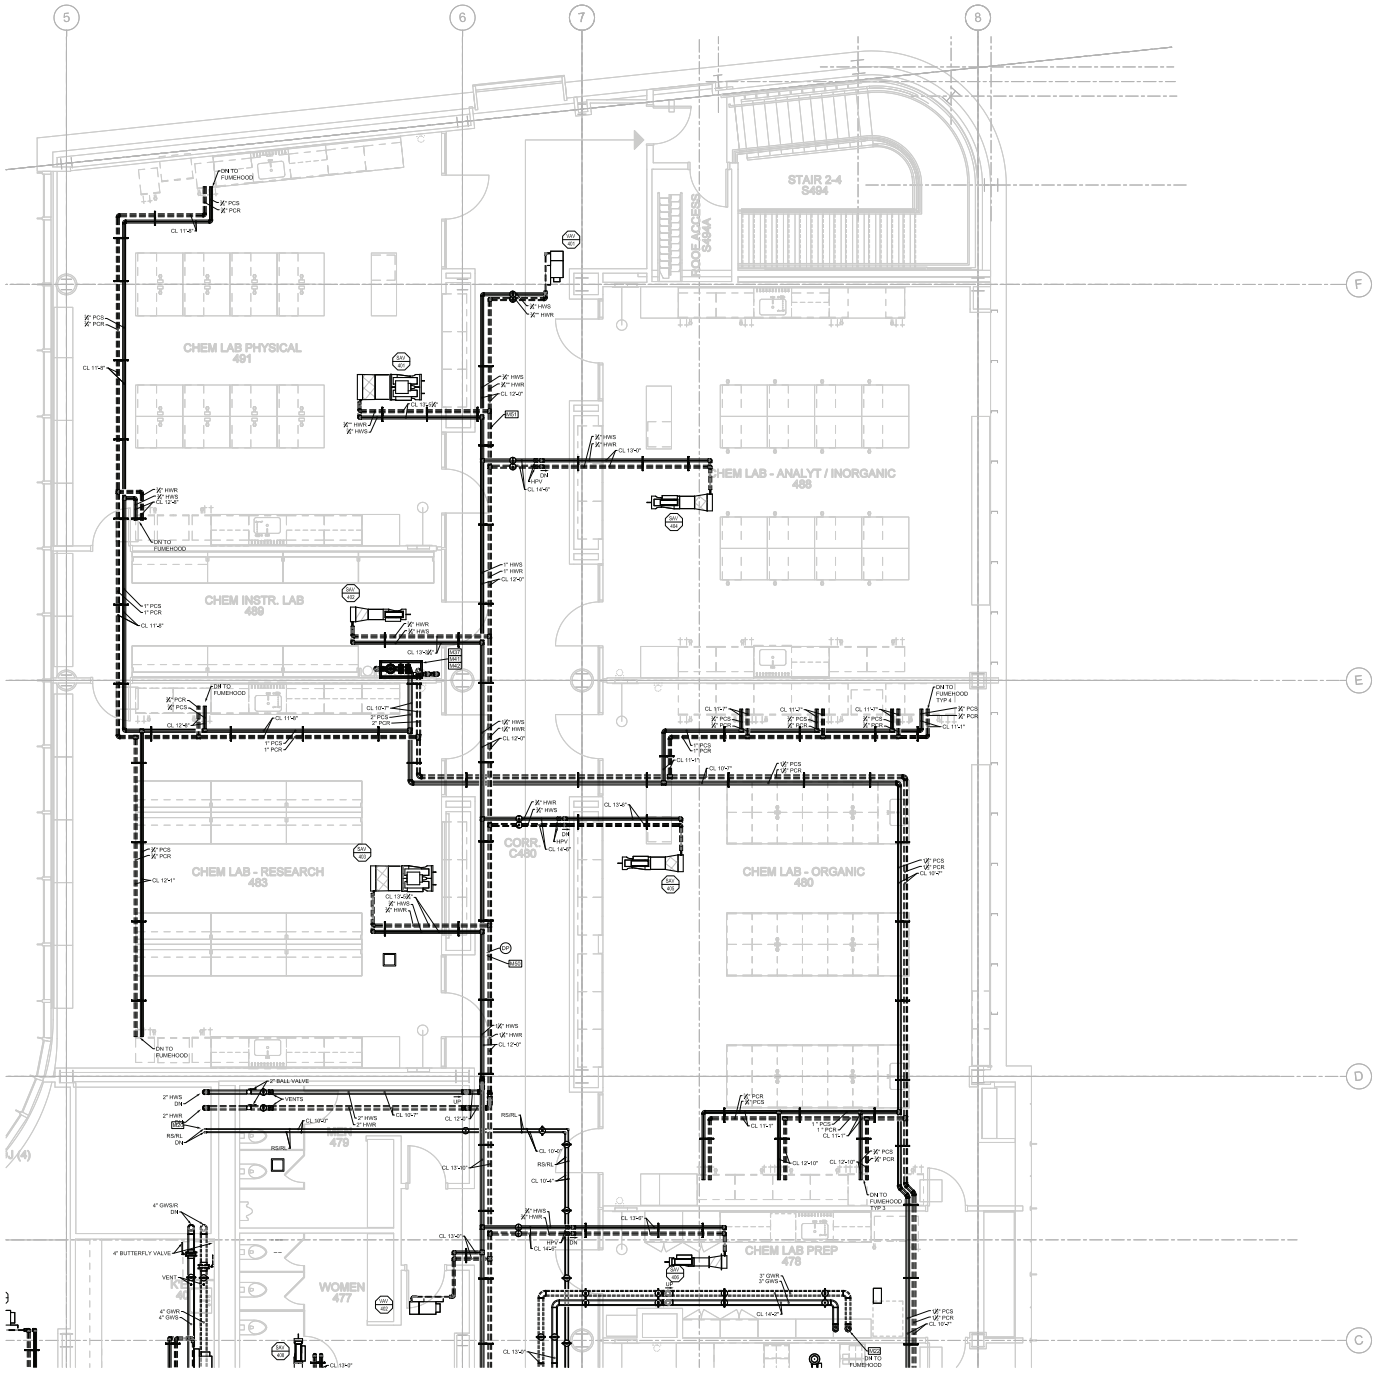

1 PARTIAL LEVEL 4 - PIPING PLAN
SCALE: 1/4"=1'-0"

GENERAL NOTES:

1. PIPING RUNOUTS TO TERMINAL UNITS SHALL BE ½" UNLESS OTHERWISE NOTED, REFER TO REHEAT BOX SCHEDULE
2. SCHEDULE SYSTEMS OR EQUIPMENT SHUT DOWNS REQUIRED FOR NEW CONSTRUCTION WITH OWNER TWO WEEKS IN ADVANCE. SOME PREMIUM TIME WORK MAY BE REQUIRED.
3. REFER TO PIPING DETAILS FOR FINAL CONNECTIONS TO EQUIPMENT. PROVIDE SERVICE SHUT-OFF VALVES IN MAJOR PIPING BRANCH LINES. ALL CONNECTIONS TO RISERS AND EACH BUILDING MAKE A B

MECHANICAL PIPING KEYED NOTES: (THIS SHEET ONLY)

M201 REFRIGERANT LIQUID AND SUCTION PIPING BETWEEN DX COOLING COILS AND CONDENSING UNITS, COORDINATE PIPE SIZES WITH MANUFACTURER.

M205 GLYCOL WATER SUPPLY AND RETURN PIPING UP THROUGH ROOF TO HEAT RECOVERY COILS, PROVIDE ROOF PENETRATION CURBS/SEAL.

M470 ½" C&CR, AND ¾" MWL DOWN TO LEVEL 03.

M479 1" BACKPRESSURE REGULATING VALVE (5 GPM) FOR PROCESS CHILLED WATER MINIMUM PUMP FLOW.

M481 2" AIR SEPARATOR, SEE PIPING DIAGRAM.

M482 DIAPHRAGM EXPANSION TANK, SEE PIPING DIAGRAM AND SCHEDULE.

M483 PIPING DIFFERENTIAL PRESSURE SENSOR.

M485 1" HEATING HOT WATER BYPASS WITH BACKPRESSURE CONTROL VALVE (5 GPM).

M487 LOCATION FOR REFRIGERANT PIPING FOR COOLER. SEE ARCHITECTURAL SPECIFICATIONS AND DRAWINGS. PIPING SHALL BE INSTALLED PER COOLER SUPPLIERS REQUIREMENTS.

HANGER MAP KEYED NOTES:

H1 TRIANGLE HANGER W/ ⅜" ROD
H2 TRAPEZE HANGER W/ ⅜" ROD
H3 CLEVIS HANGER W/ ⅜" ROD
H4 V-BOTTOM CLEVIS HANGER W/ ⅜" ROD

RECORD DRAWINGS
DATE: 6/30/17 DRAWN BY: ZPL

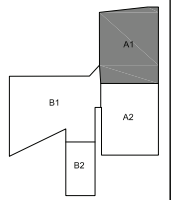

KEY PLAN

Mechanical
1616 Cleveland Blvd. • Granite City, IL 62040
www.iconmech.com

WEBSTER UNIVERSITY - ISB
WEBSTER GROVES, MISSOURI
ICON MECHANICAL CONTRACTORS AND ENGINEERS

NOT VALID FOR PERMITS UNLESS SEALED BY ENGINEER

Revision:
Issue Date
12 / 1 / 16
Sheet Title
MP104A1
Project Number
5768
Sheet Number
1 of 1

DATE: 6/22/2017 FILE PATH: K:\Projects\ACAD\2016_JOBS\5768 - Webster ISB\Sheets\MP\MAP1 PARTIAL LEVEL 4 - PIPING PLAN.dwg
PLOTTED BY: Curtis Lum